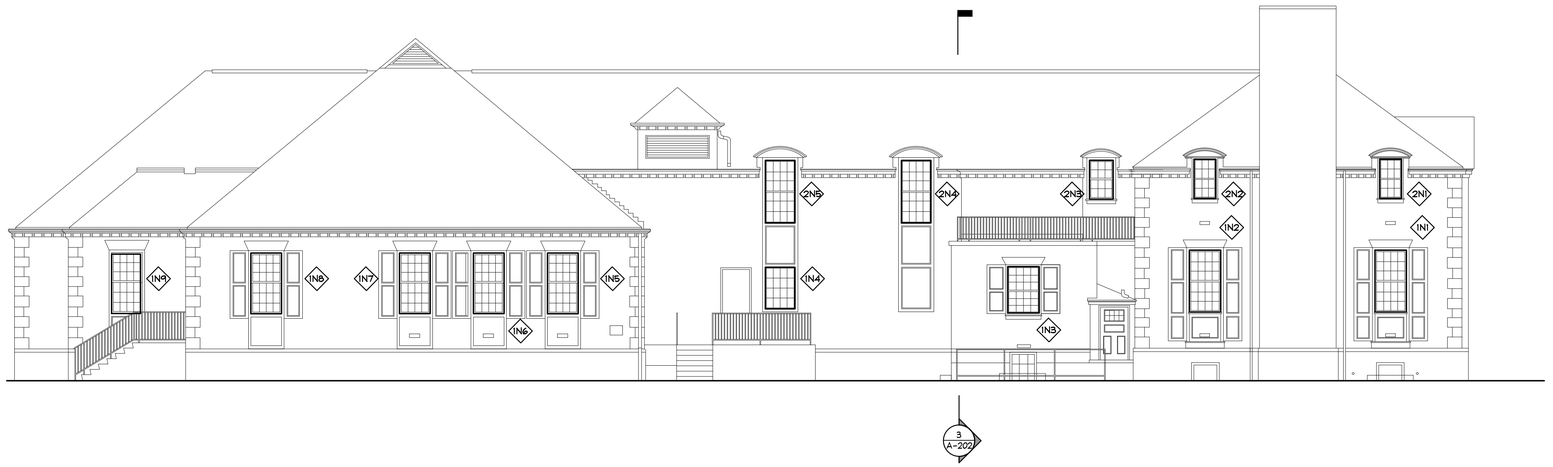

1 NORTH ELEVATION

A-201 1/8"=1'-0" 0 4' 8' 16'

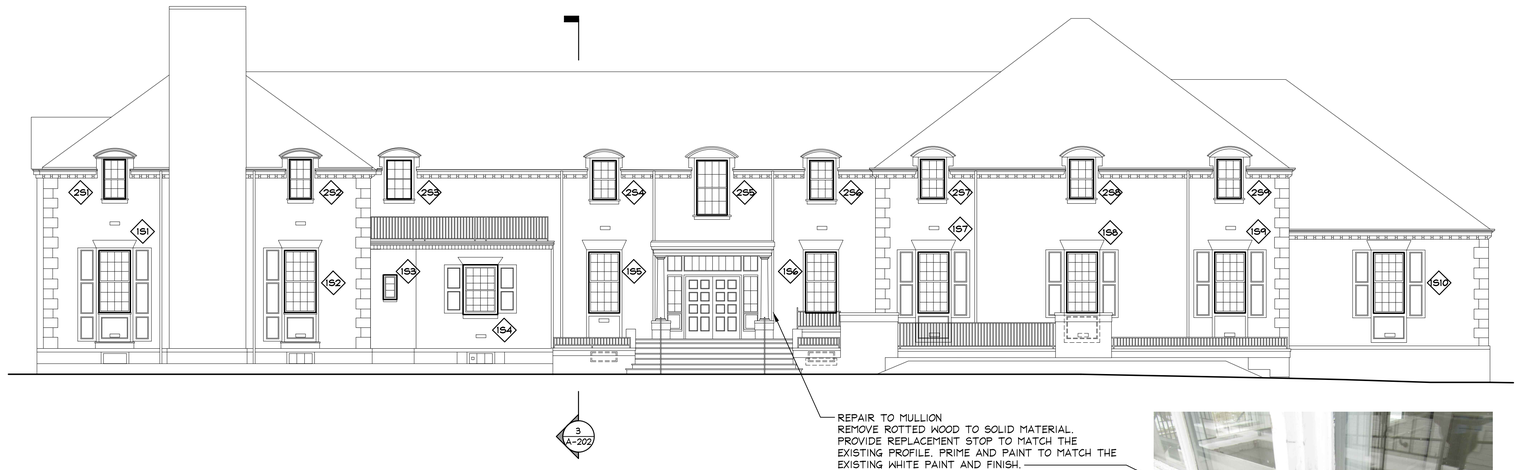

REPAIR TO MULLION
REMOVE ROTTED WOOD TO SOLID MATERIAL. PROVIDE REPLACEMENT STOP TO MATCH THE EXISTING PROFILE. PRIME AND PAINT TO MATCH THE EXISTING WHITE PAINT AND FINISH.

VESTIBULE MULLION

2 SOUTH ELEVATION

A-201 1/8"=1'-0" 0 4' 8' 16'

Hill
engineers
architects
planners

50 Depot Street
Dalton, MA 01226
(413) 684-0925

44 Spring Street
Adams, MA 01220
(413) 743-0013

www.hillengineers.com

PRELIMINARY

NOT TO BE USED FOR CONSTRUCTION

REV.	DESCRIPTION	DR'N	CK'D.	DATE
A	ISSUED FOR REVIEW	DB		03/09/18
B	ISSUED FOR BIDDING	DB		05/18/18

A COPY OF THE DATA IN THIS DRAWING FILE IS MAINTAINED AT THE OFFICES OF HILL ENGINEERS, ARCHITECTS, PLANNERS, INC. THE INTERPRETATION, APPLICATION AND ACCURACY OF THIS DATA IS THE SOLE RESPONSIBILITY OF THE USER.

TOWN OF LONGMEADOW
RICHARD SALTER STORRS LIBRARY
693 LONGMEADOW STREET, LONGMEADOW, MA 01106

DRAWING TITLE
NORTH AND SOUTH ELEVATIONS

PROJECT DESCRIPTION
WINDOW REPLACEMENT

DRAWN BY	DB
DATE DRAWN	02/08/18
SCALE	AS NOTED
APV'D BY	

CAD CODE: TOL-8-005-A-201.dwg

GRAPHIC SCALE:

PROJECT NUMBER: TOL-8-005

DRAWING NUMBER	REV.
A-201	B

1 EAST ELEVATION
A-202 1/8"=1'-0" 0 4' 8' 16'

ALTERNATE No. 1

EXTERIOR

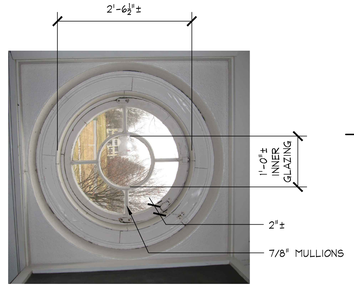

INTERIOR

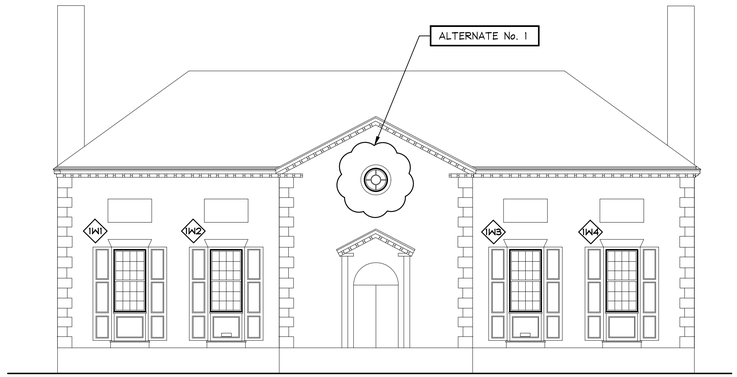

2 WEST ELEVATION
A-202 1/8"=1'-0" 0 4' 8' 16'

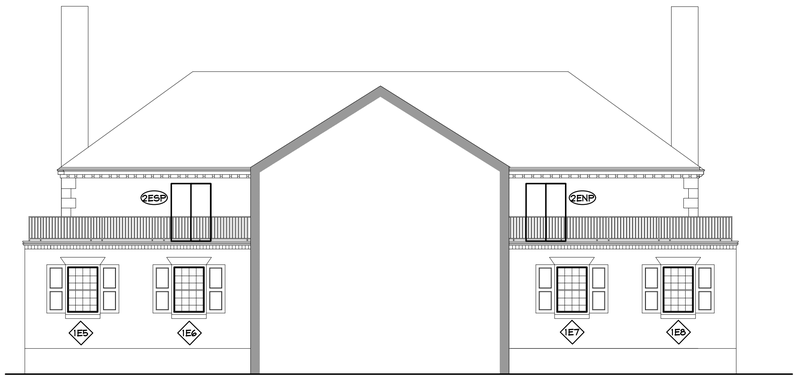

3 EAST ELEVATION/SECTION
A-202 1/8"=1'-0" 0 4' 8' 16'

Hill
engineers
architects
planners
50 Depot Street
Dalton, MA 01226
(413) 684-0925
44 Spring Street
Adams, MA 01220
(413) 743-0013
www.hillengineers.com

PRELIMINARY

NOT TO BE USED FOR CONSTRUCTION

REV.	DESCRIPTION	DR'N	CK'D.	DATE
A	ISSUED FOR CLIENT REVIEW	DB		03/09/18
B	ISSUED FOR BIDDING	DB		05/18/18

A COPY OF THE DATA IN THIS DRAWING FILE IS MAINTAINED AT THE OFFICES OF HILL ENGINEERS, ARCHITECTS, PLANNERS, INC. THE INTERPRETATION, APPLICATION AND ACCURACY OF THIS DATA IS THE SOLE RESPONSIBILITY OF THE USER.

TOWN OF LONGMEADOW
RICHARD SALTER STORRS LIBRARY
693 LONGMEADOW STREET, LONGMEADOW, MA 01106

DRAWING TITLE
EAST AND WEST ELEVATIONS

PROJECT DESCRIPTION
WINDOW REPLACEMENT

DRAWN BY	DB
DATE DRAWN	02/08/18
SCALE	AS NOTED
APV'D BY	

CAD CODE: TOL-8-005-A-202.dwg
GRAPHIC SCALE:
PROJECT NUMBER: TOL-8-005

DRAWING NUMBER	REV.
A-202	B