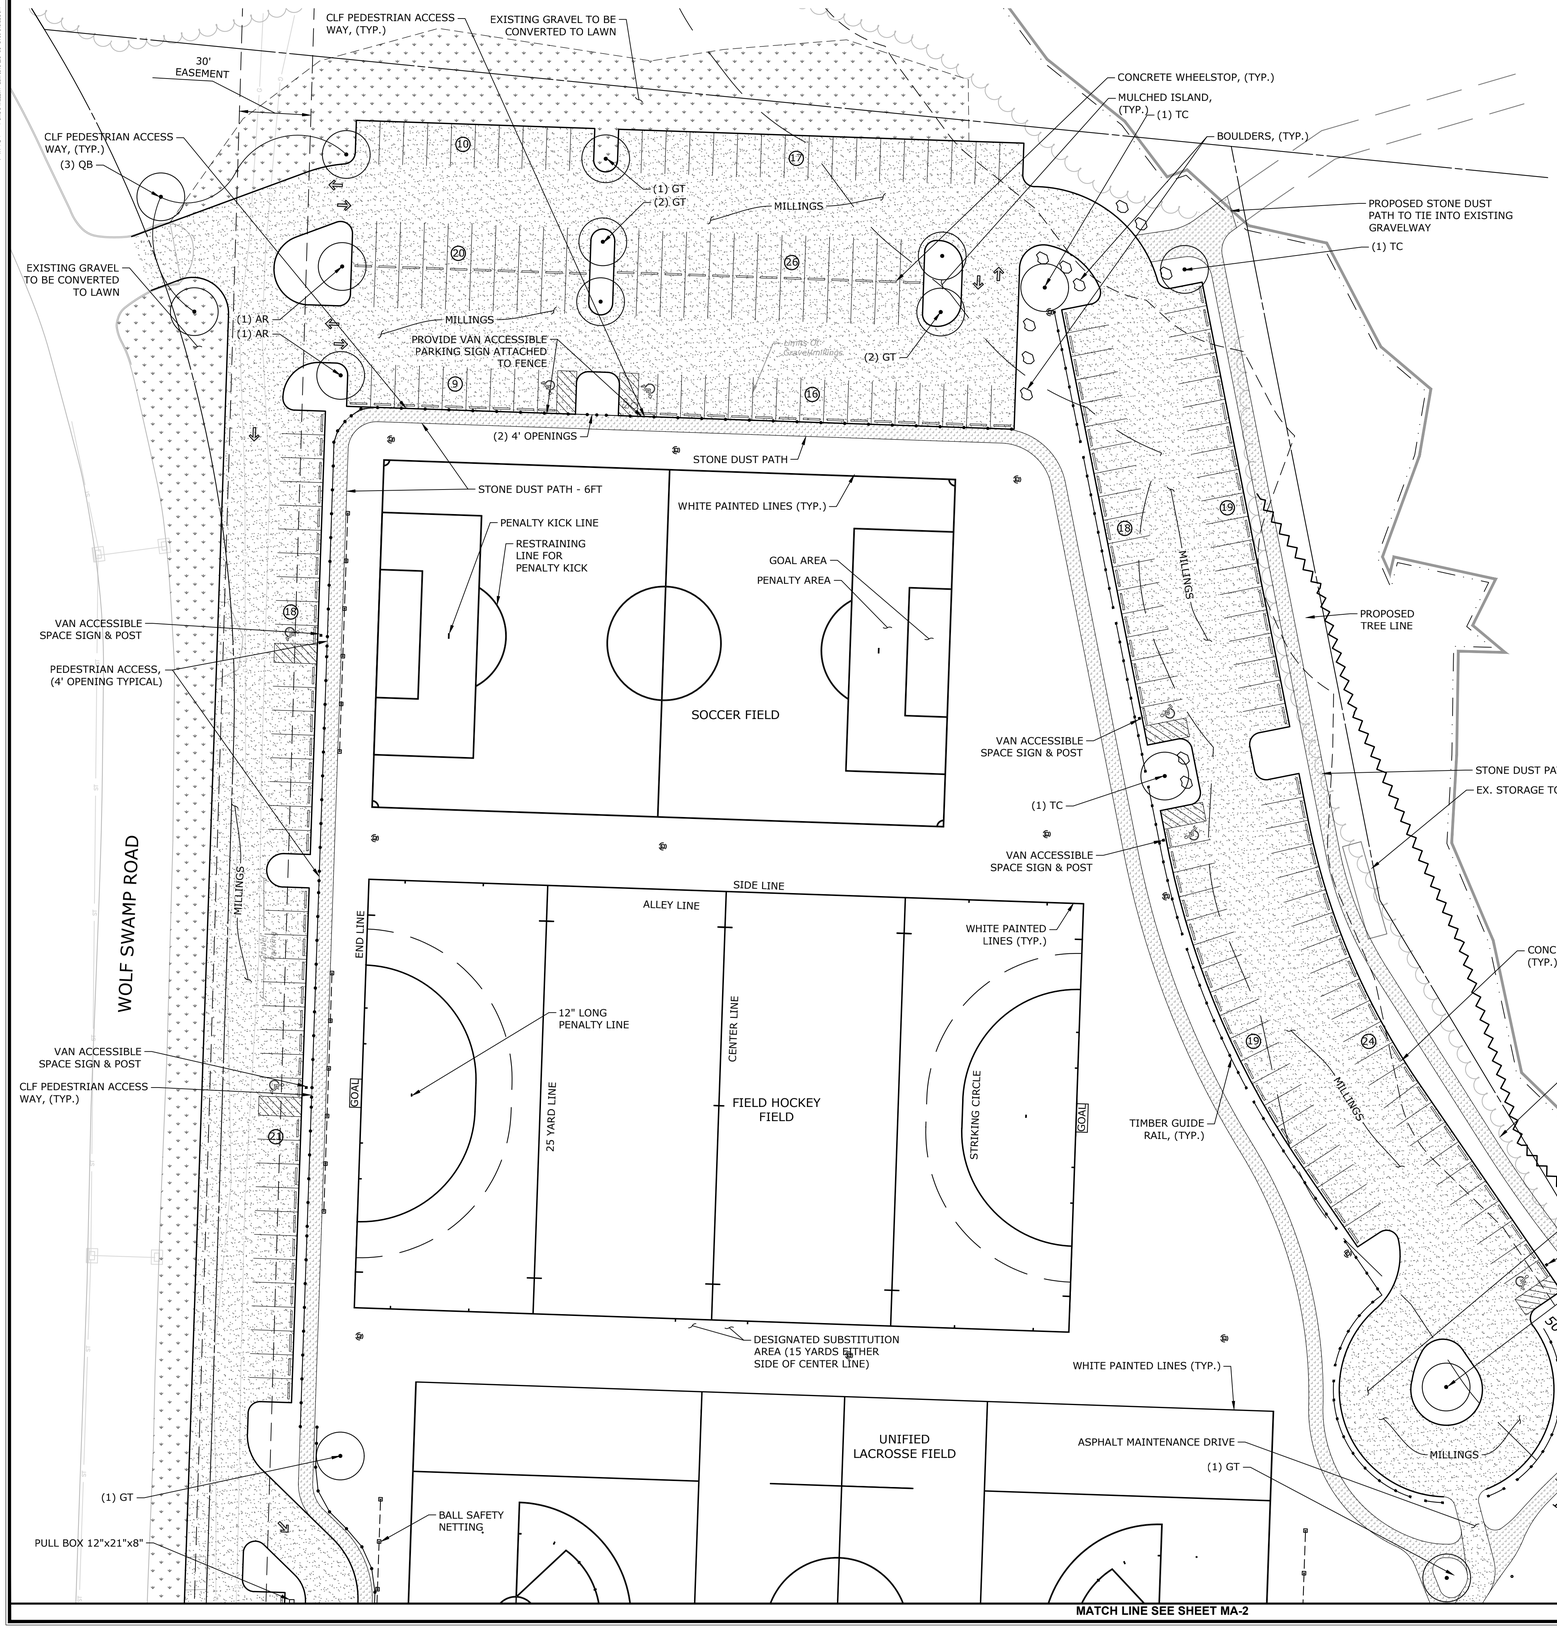

MATCH LINE SEE SHEET MA-2

PLANT LIST

TREES	QTY	KEY	BOTANICAL	COMMON	SIZE	COMMENTS
	3	AR	Acer rubrum 'October Glory'	October Glory Red Maple	2" CAL. MIN.	B&B, FULL & DENSE
	8	GT	Gleditsia triacanthos inermis 'Shademaster'	Shademaster Honeylocust	2" CAL. MIN.	B&B, FULL & DENSE
	3	TC	Tilia americana	American Linden	2.5" CAL. MIN.	B&B, FULL & DENSE
	3	QB	Quercus bicolor	Swamp White Oak	2" CAL. MIN.	B&B, FULL & DENSE

NOTE: ALL TREES SHALL BE INSTALLED WITH 6' DIAMETER MULCH BED. MULCH SHALL NOT TOUCH THE TRUNK, SEE DETAIL.

SEED TO LAWN	SEED MIX	PERCENT
	Kentucky Bluegrass	40
	Rye	30
	Fine and Red Fescue Mix	30

MATERIALS LEGEND

- SITE BENCH (AS SPECIFIED)
- STONE DUST
- MILLINGS
- EXISTING GRAVEL TO BE CONVERTED TO LAWN
- SKINNED INFIELD MIX
- CONCRETE SCORE/EXPANSION JOINT PATTERN
- TIMBER GUARD RAIL
- CHAIN LINK FENCE
- BALL SAFETY NETTING
- CONTRACT LIMIT LINE
- PROPOSED TREE LINE
- EXISTING TREE LINE
- TRASH & RECYCLE RECEPTACLES
- SHADE TREE

NOTES

1. FIELD SURVEY BY EDM TOTAL STATION, BY ~~NORTHEAST SURVEY CONSULTANTS, EASTHAMPTON, MA~~
2. THE HORIZONTAL DATUM IS NAD83 (MASS. MAINLAND) AND THE VERTICAL DATUM IS NAVD88. BOTH WERE DERIVED FROM RTK GPS OBSERVATIONS TAKEN ON SITE.
3. THE LOCATIONS OF UTILITIES SHOWN HEREON ARE THE RESULT OF SURFACE EVIDENCE AND PLANS OF RECORD ONLY. THIS PLAN DOES NOT NECESSARILY DEPICT THE EXACT LOCATION OF THESE UTILITIES AND MAY NOT SHOW ALL OF THE UTILITIES WHICH EXIST WITHIN THE PREMISES SURVEYED. CONTACT DIG-SAFE AT 1-888-344-7233 BEFORE EXCAVATION.
4. THIS IS NOT A BOUNDARY SURVEY. BOUNDARY LINES SHOWN HEREON ARE BASED ON GIS AND ARE APPROXIMATE.
5. SEED ALL DISTURBED AREAS TO LAWN UNLESS OTHERWISE NOTED ON THE PLANS
6. CONTRACTOR RESPONSIBLE FOR ON-SITE SECURITY DURING POURED-IN-PLACE SAFETY SURFACE CURING TIME.

MILONE & MACBROOM
130 MAIN STREET, SUITE 1012
SPRINGFIELD, MA
413.241.6920
WWW.MMINC.COM

DESCRIPTION	DATE	BY

SITE PLAN - MATERIALS

WOLF SWAMP PARK
RENOVATION OF THE ATHLETIC FIELDS

735 LONGMEADOW STREET
LONGMEADOW, MASSACHUSETTS

MRA	MEW	JJH
DESIGNED	DRAWN	CHECKED

1"=30'
SCALE

JUNE 30 ,2020
DATE

6213-05
PROJECT NO.

04 OF 21
SHEET NO.

MA-1
SHEET NAME

Copyright Milone & MacBroom, Inc - 2020