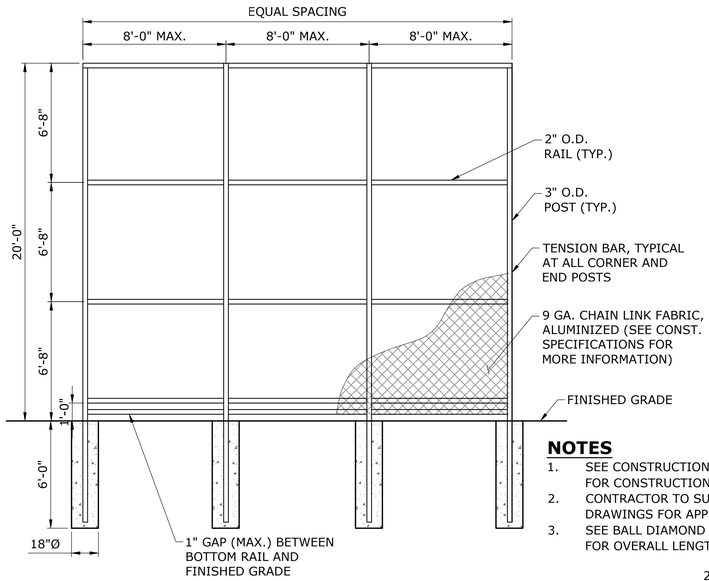

20' HIGH CHAIN LINK BACKSTOP

NOT TO SCALE

NOTES

1. SEE CONSTRUCTION SPECIFICATIONS FOR CONSTRUCTION METHODS.
2. CONTRACTOR TO SUBMIT SHOP DRAWINGS FOR APPROVAL.
3. SEE BALL DIAMOND LAYOUT DETAILS FOR OVERALL LENGTH OF BACKSTOPS.

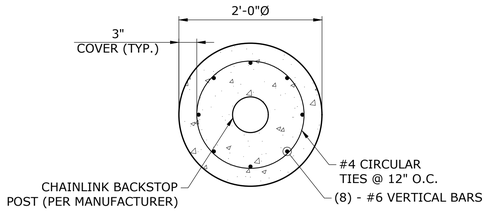

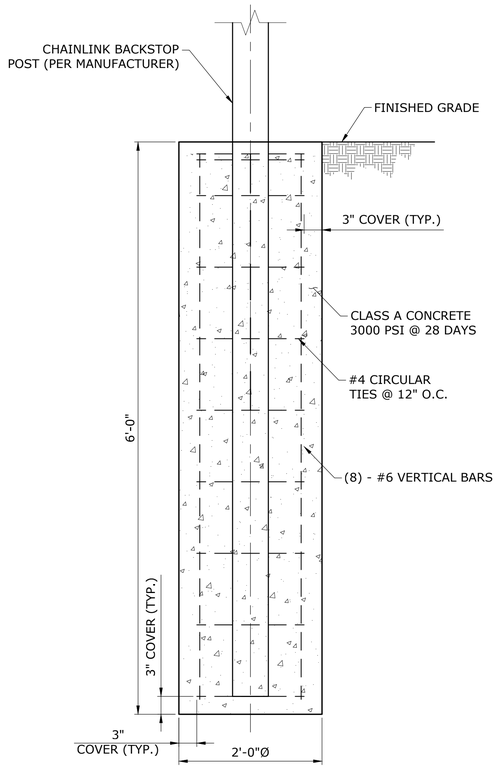

20 FT. CHAINLINK BACKSTOP FOOTING

SCALE: 1"=1'-0"

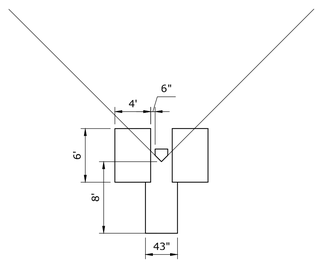

CATCHER'S BOX AND BATTER'S BOX

NOT TO SCALE

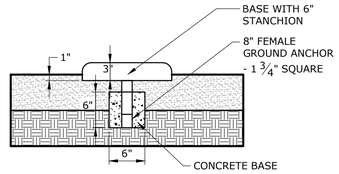

BASE MOUNTING DETAIL

NOT TO SCALE

PITCHING RUBBER MOUNTING DETAIL

NOT TO SCALE

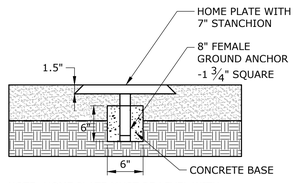

NOTE: HOME PLATE MUST BE LEVEL WITH PLAYING SURFACE

HOME PLATE MOUNTING DETAIL

NOT TO SCALE

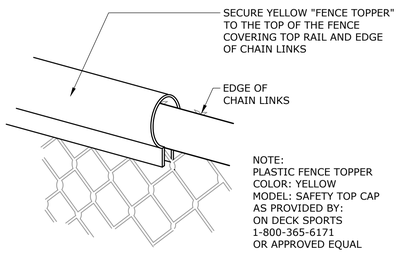

NOTE:
PLASTIC FENCE TOPPER
COLOR: YELLOW
MODEL: SAFETY TOP CAP
AS PROVIDED BY:
ON DECK SPORTS
1-800-365-6171
OR APPROVED EQUAL

FENCE TOPPER

NOT TO SCALE

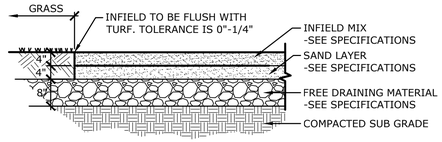

SKINNED INFIELD SURFACE

NOT TO SCALE

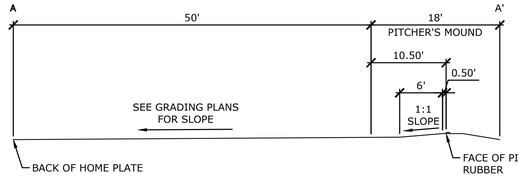

NOTE: PITCHING RUBBER MUST BE 10" ABOVE SURFACE OF HOME PLATE. CONTRACTOR SHALL VERIFY MOUND CONSTRUCTION AND HEIGHT

PITCHER'S MOUND SECTION

SCALE: 1"=10'

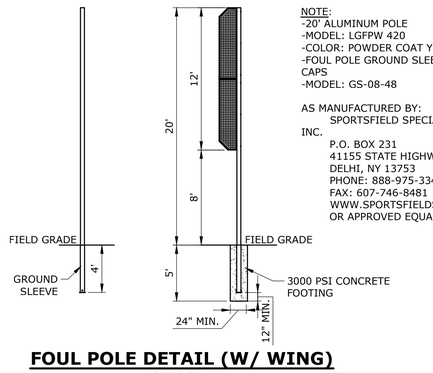

NOTE:
-20' ALUMINUM POLE
-MODEL: LGFPW 420
-COLOR: POWDER COAT YELLOW
-FOUL POLE GROUND SLEEVE W/ CAPS
-MODEL: GS-08-48

AS MANUFACTURED BY:
SPORTSFIELD SPECIALTIES INC.
P.O. BOX 231
41155 STATE HIGHWAY 10
DELHI, NY 13753
PHONE: 888-975-3343
FAX: 607-746-8481
WWW.SPORTSFIELDSPECIALTIES.COM
OR APPROVED EQUAL.

FOUL POLE DETAIL (W/ WING)

NOT TO SCALE

MILONE & MACBROOM
130 MAIN STREET, SUITE 1012
SPRINGFIELD, MA
413.241.6920
WWW.MMINC.COM

DESCRIPTION	DATE	BY

SITE DETAILS

WOLF SWAMP PARK
RENOVATION OF THE ATHLETIC FIELDS
735 LONGMEADOW STREET
LONGMEADOW, MASSACHUSETTS

MEW	MEW	JJH
DESIGNED	DRAWN	CHECKED

SCALE: AS NOTED

DATE: JUNE 30 ,2020

PROJECT NO.: 6213-05

SHEET NO.: 15 OF 21

SHEET NAME: SD-3

Copyright Milone & MacBroom, Inc - 2020