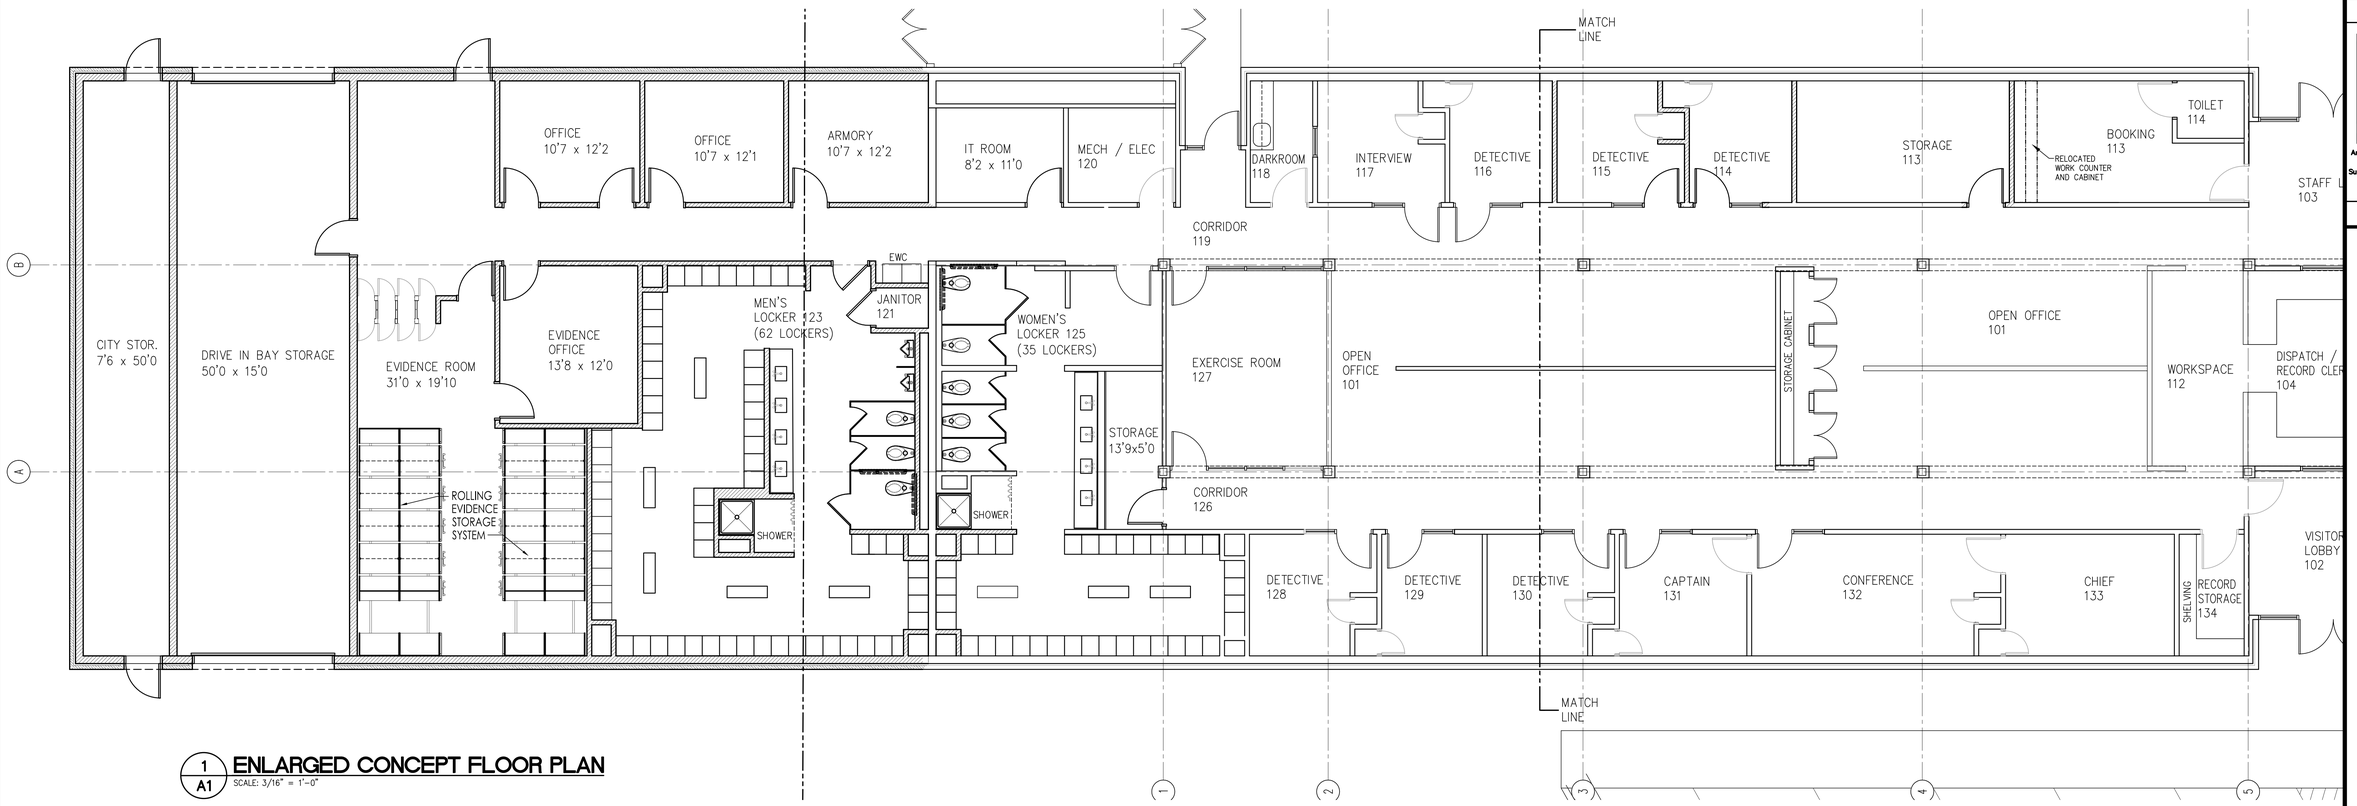

1 A1 **ENLARGED CONCEPT FLOOR PLAN**
SCALE: 3/16" = 1'-0"

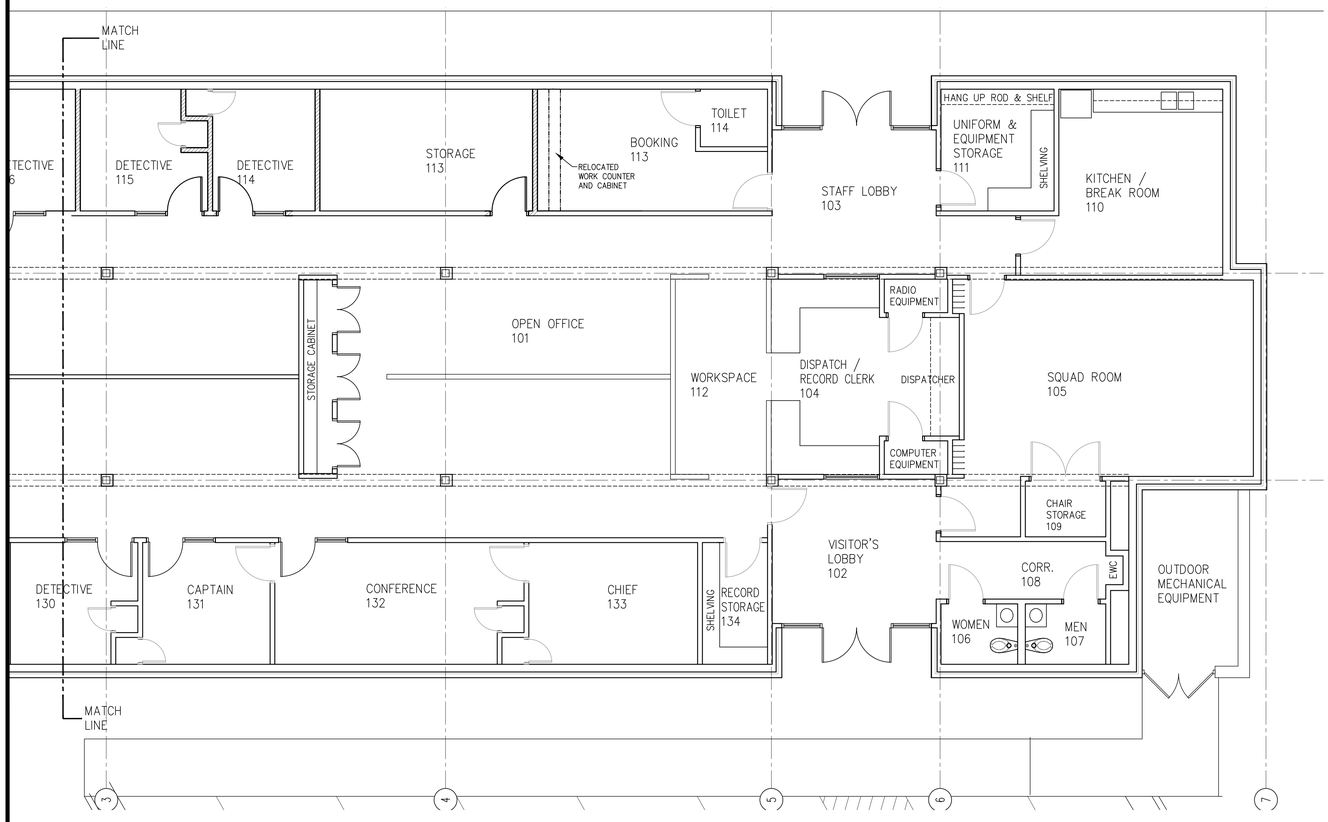

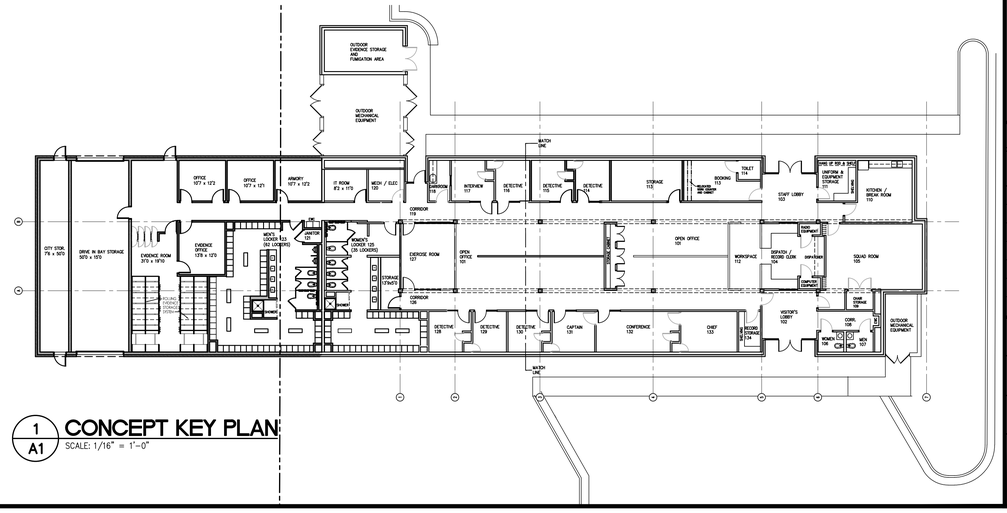

1 A1 **CONCEPT KEY PLAN**
SCALE: 1/16" = 1'-0"

LMHT Project No. 20112.00

THIS DRAWING IS THE PROPERTY OF THE ARCHITECT AND MAY NOT BE REPRODUCED OR USED WITHOUT HIS WRITTEN PERMISSION

DesignLine Studios
Architecture | Branding | Interiors
3005 Carrington Mill Blvd.
Suite 150, Morrisville, NC 27560
www.designlinestudios.com
919.604.2975

PROJECT: *SMITHFIELD POLICE DEPT.*
ADDITION and RENOVATION
101 S. FIFTH STREET
SMITHFIELD, NORTH CAROLINA 25677

DRAWING: FLOOR PLAN

Revisions

REVISION DATE

PROJECT DATE
PROJECT DATE

Drawn By
CDK

Checked By
BLS

Sheet No.
A1