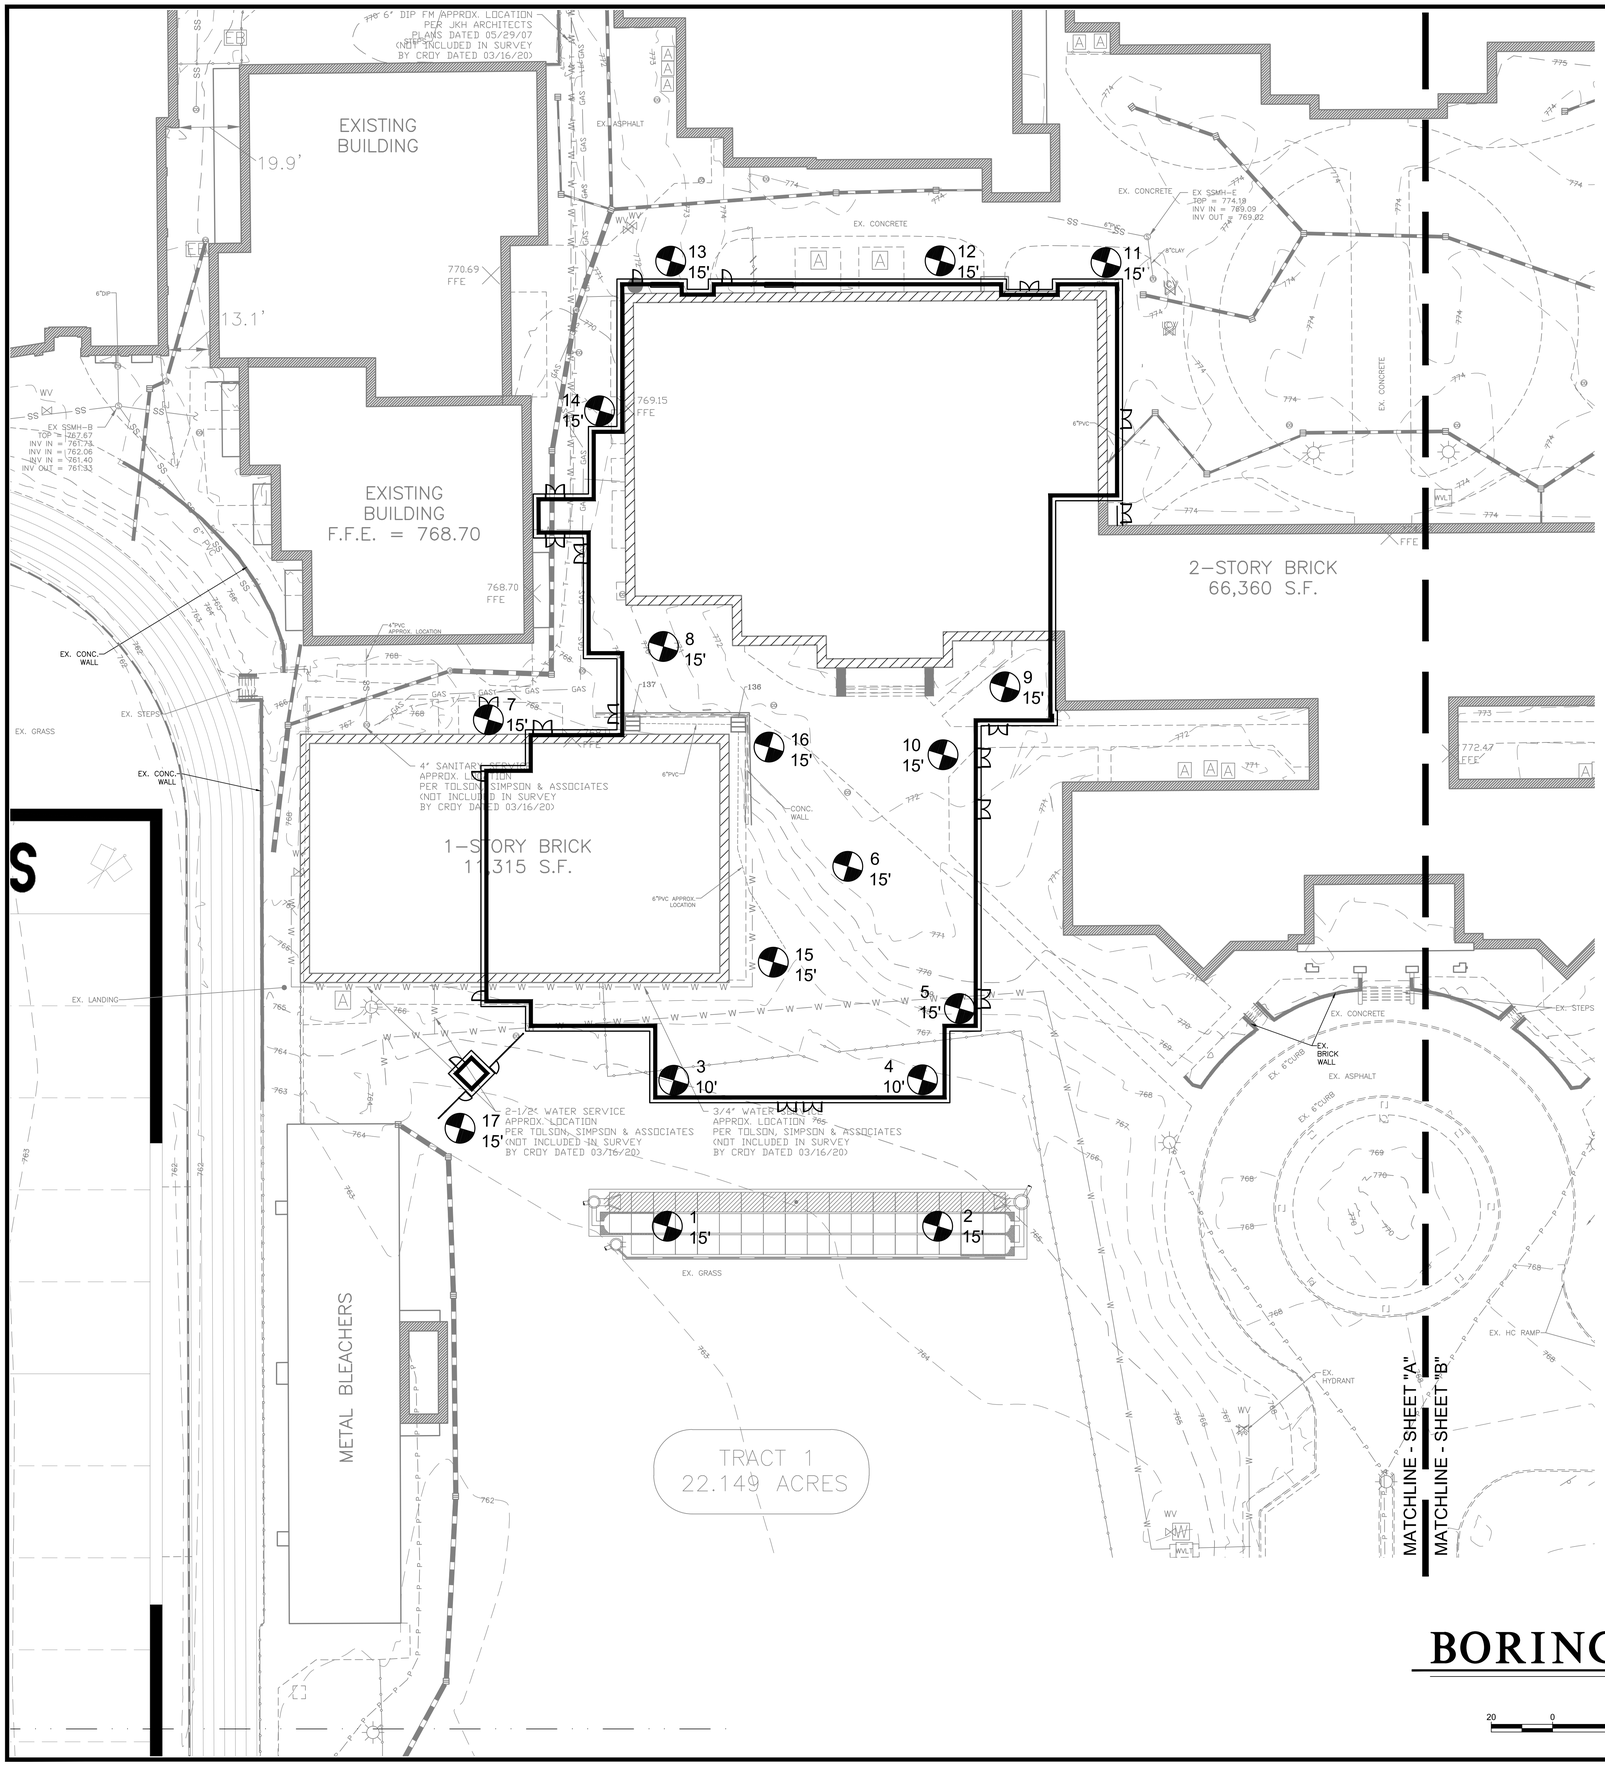

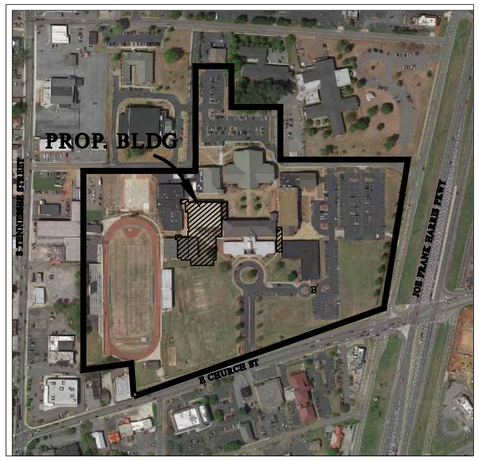

VICINITY MAP

SCALE: NONE

BORING LEGEND

BORE NUMBER

#' BORE TO DEPTH (FT)

GEORGIA811
www.Georgia811.com
Contact 811 before you dig.

BORING PLAN

SCALE: 1" = 20'

20 0 20 40 60 FEET

ROBERTSON LOIA ROOF
ARCHITECTS & ENGINEERS
3460 Preston Ridge Road . Suite 275 . Alpharetta, GA. 30005
770.674.2600 / www.rlfpc.com

THIS REPRODUCTION IS NOT A CERTIFIED DOCUMENT

Cartersville High School
Additions and Renovations - Phase II
320 E Church St, Cartersville, GA 30120

FOR:
Cartersville City Schools
Overall Addition Square Footage = 104,603 S.F.

REVISIONS

SHEET TITLE: BORING PLAN

DATE: 02-02-21

PROJECT NUMBER: 19357

SHEET NUMBER: 2C-BP

Tuesday, February 02, 2021 10:00:44am (ceharper)
N:\Projects\19\19357\cad\Drawings\19357C Phase II.dwg [BORING PLAN]
Image: ... Images\Cartersville, ... (1 more)