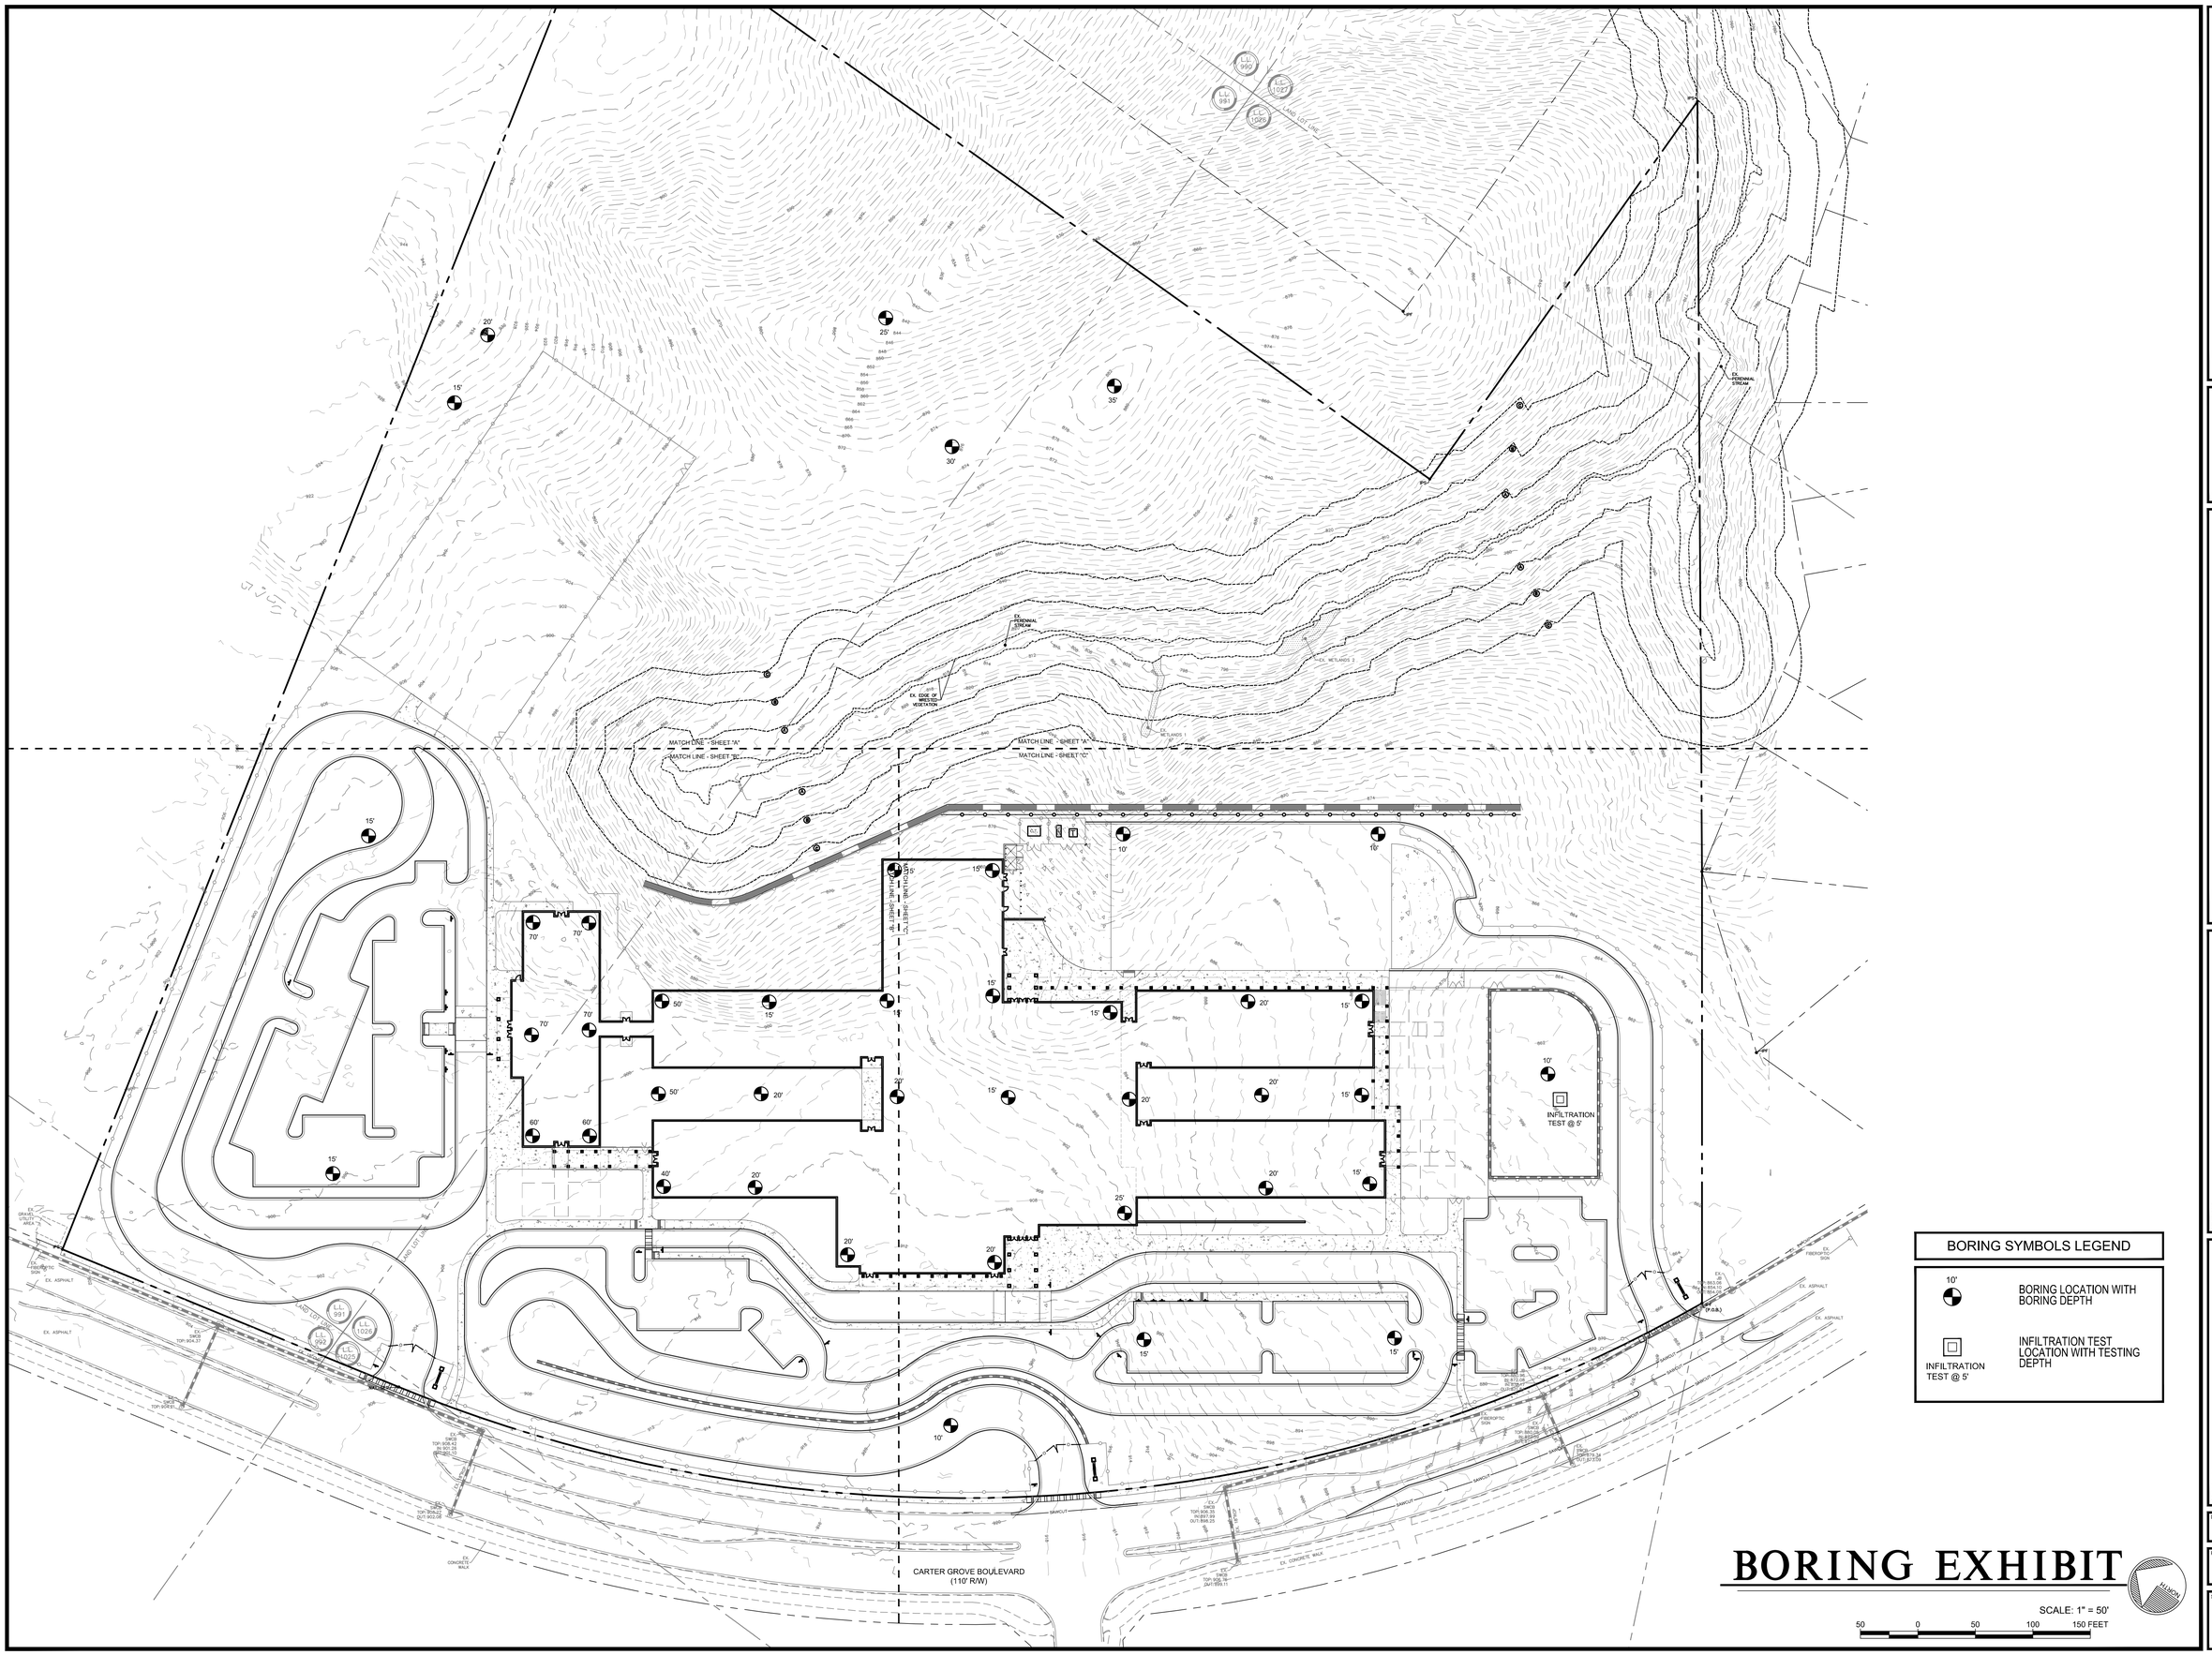

BORING SYMBOLS LEGEND

10'	BORING LOCATION WITH BORING DEPTH
INFILTRATION TEST @ 5'	INFILTRATION TEST LOCATION WITH TESTING DEPTH

BORING EXHIBIT

SCALE: 1" = 50'

50 0 50 100 150 FEET

ROBERTSON LOIA ROOF
ARCHITECTS & ENGINEERS
3460 Preston Ridge Road . Suite 275 . Alpharetta, GA. 30005
770.674.2600 / www.rlrpc.com
GA COA # PEF000562 EXPIRES: 06/30/2022

REVISIONS	DATE	DESCRIPTION

SHEET TITLE: BORING EXHIBIT

DATE: 04/30/2021

PROJECT NUMBER: 19356

SHEET NUMBER: EX-1