MATCH LINE SEE SHEET IR-1

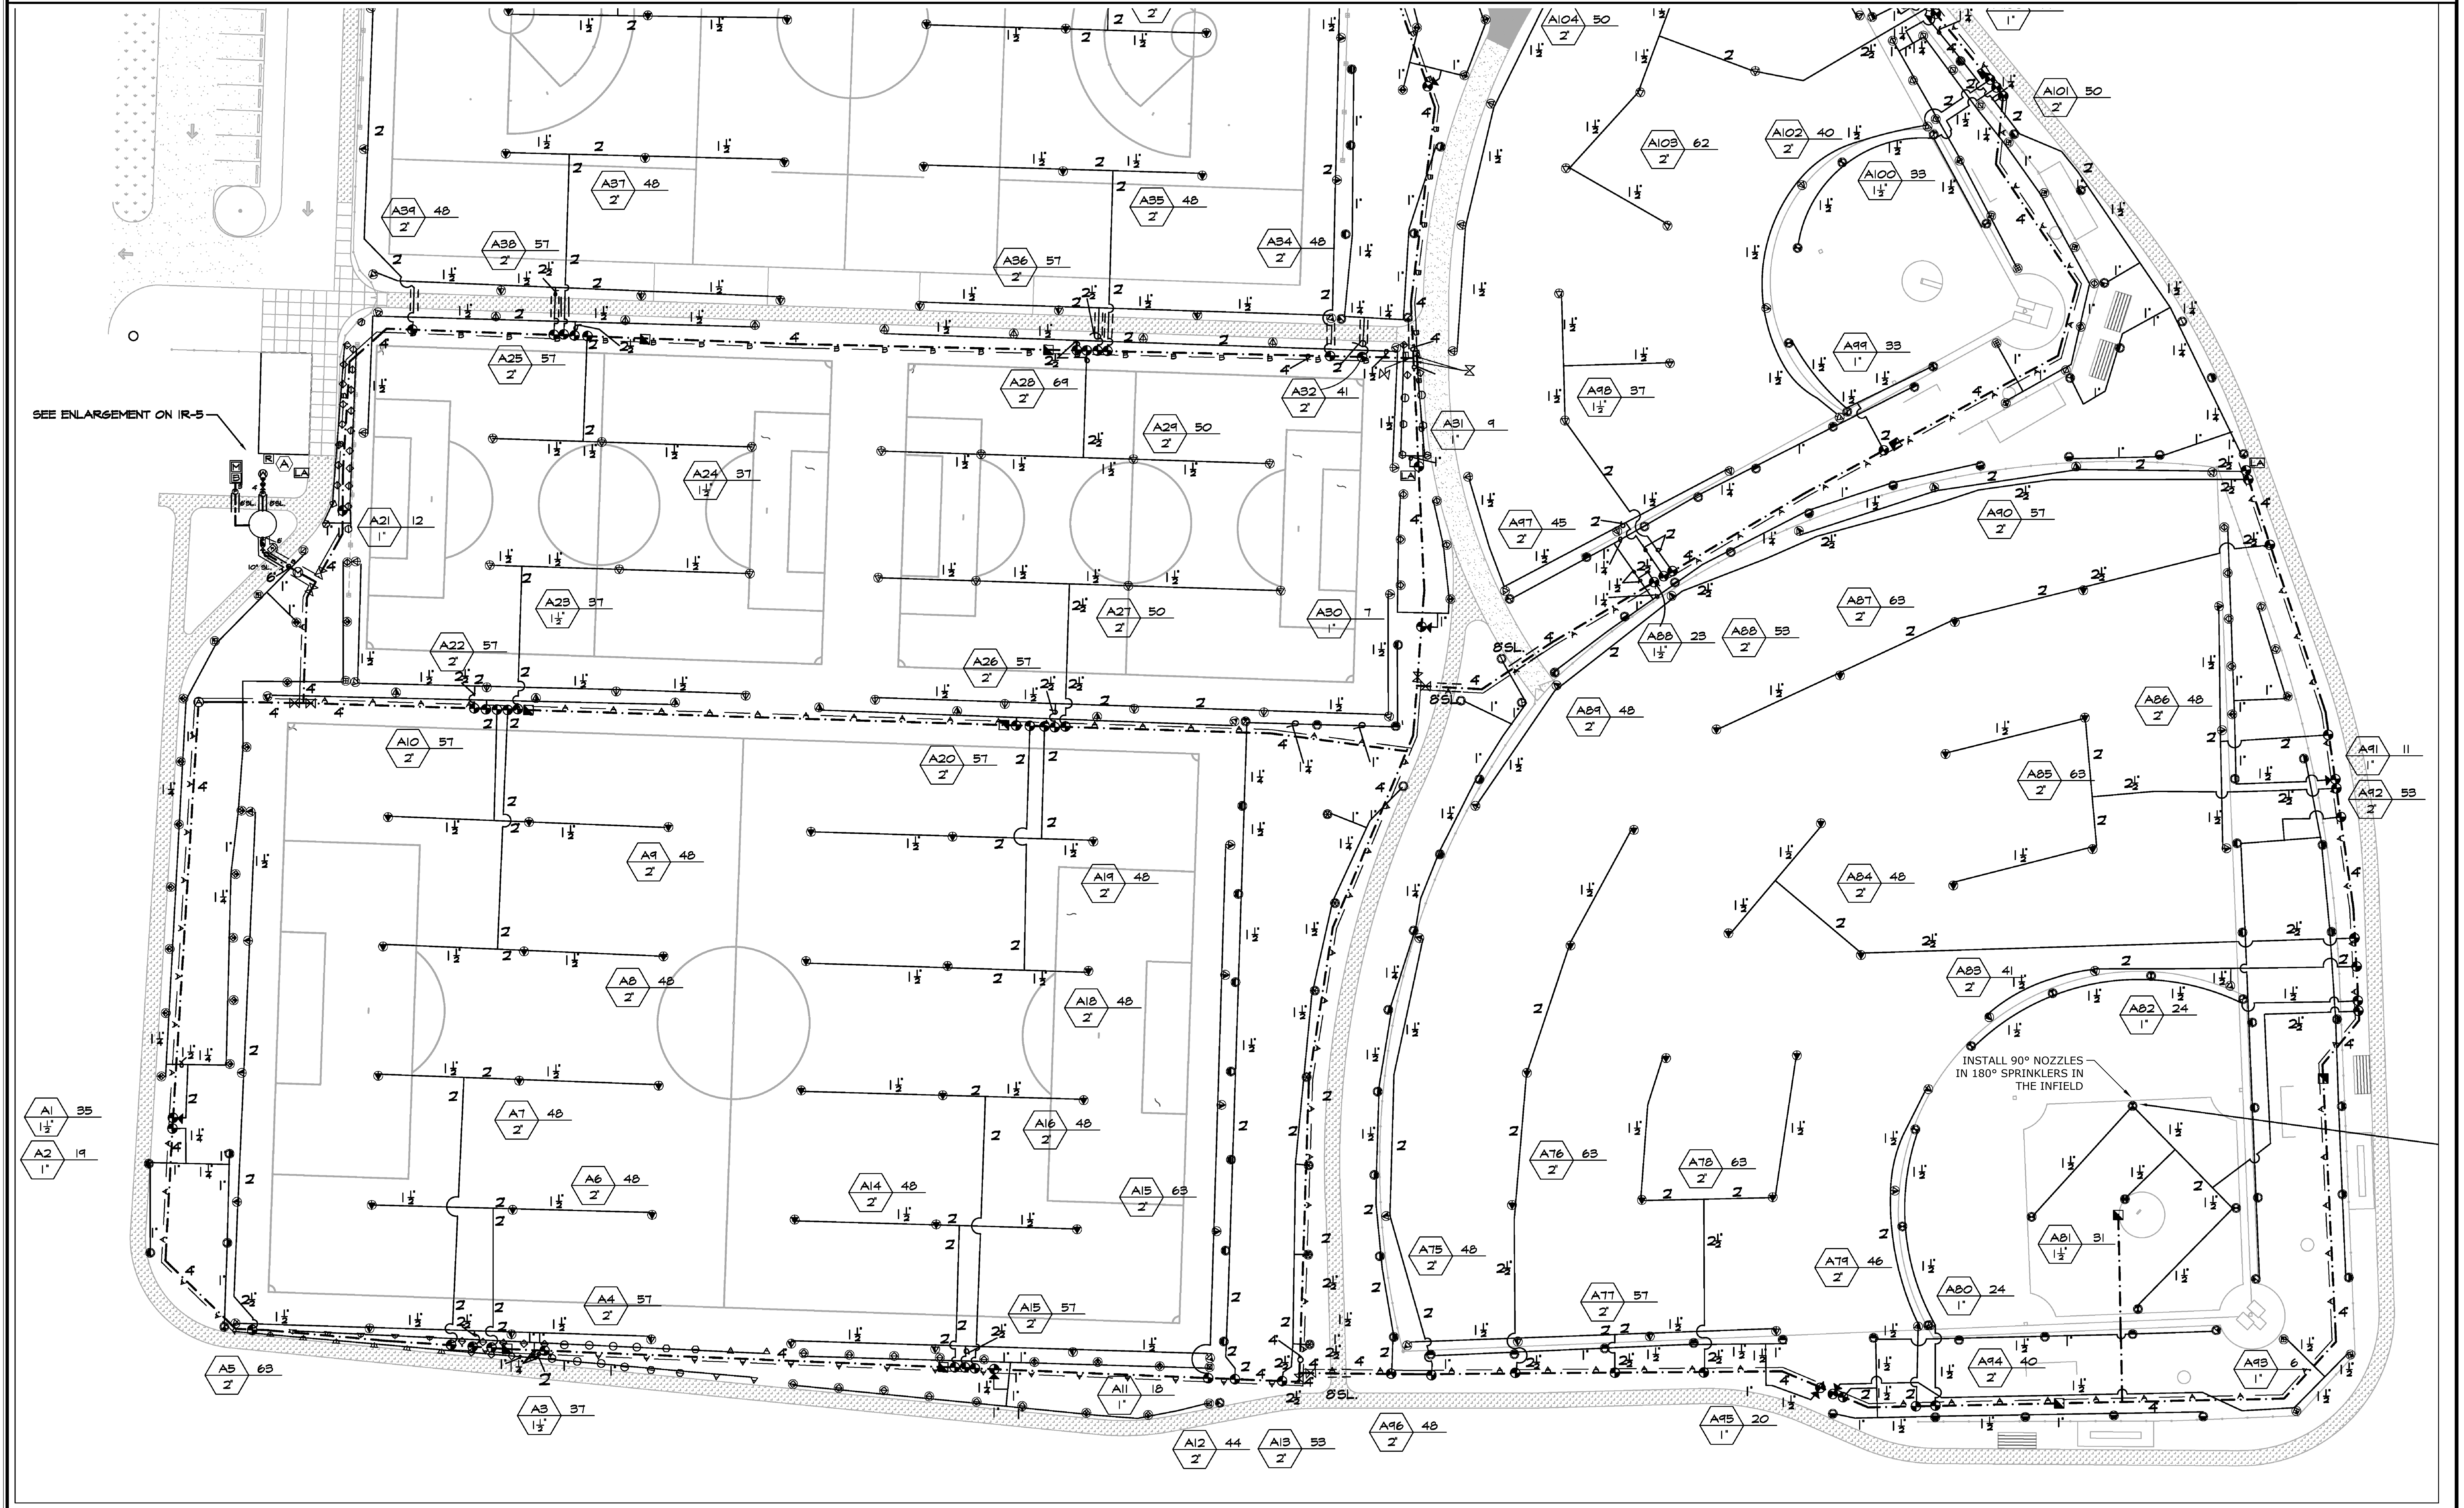

0' 15' 30'
0 1/2" 1"

Irrigation Consulting, Inc.
Providing innovative design solutions for irrigation worldwide.

DESCRIPTION	DATE	BY
ADDENDA NO.2 - DRAWING CONTENTS CLIPPED	2020/08/21	DJJH

IRRIGATION PLAN

WOLF SWAMP PARK
RENOVATION OF THE ATHLETIC FIELDS

735 LONGMEADOW STREET
LONGMEADOW, MASSACHUSETTS

SOG DESIGNED	SOG DRAWN	BEV CHECKED

SCALE: 1"=30'

DATE: JUNE 30 ,2020

PROJECT NO.: 6213-05

SHEET NO.: 12 OF 17

SHEET NAME: **IR-2**